ARCHITECTURE IN USE THOMAS WHITE
ARCHITECTURE IN USE THOMAS WHITE
HISTORY OF THE GREATEST PLANS
ARCHITECTURE IN USE THOMAS WHITE
ARCHITECTURE IN USE THOMAS WHITE

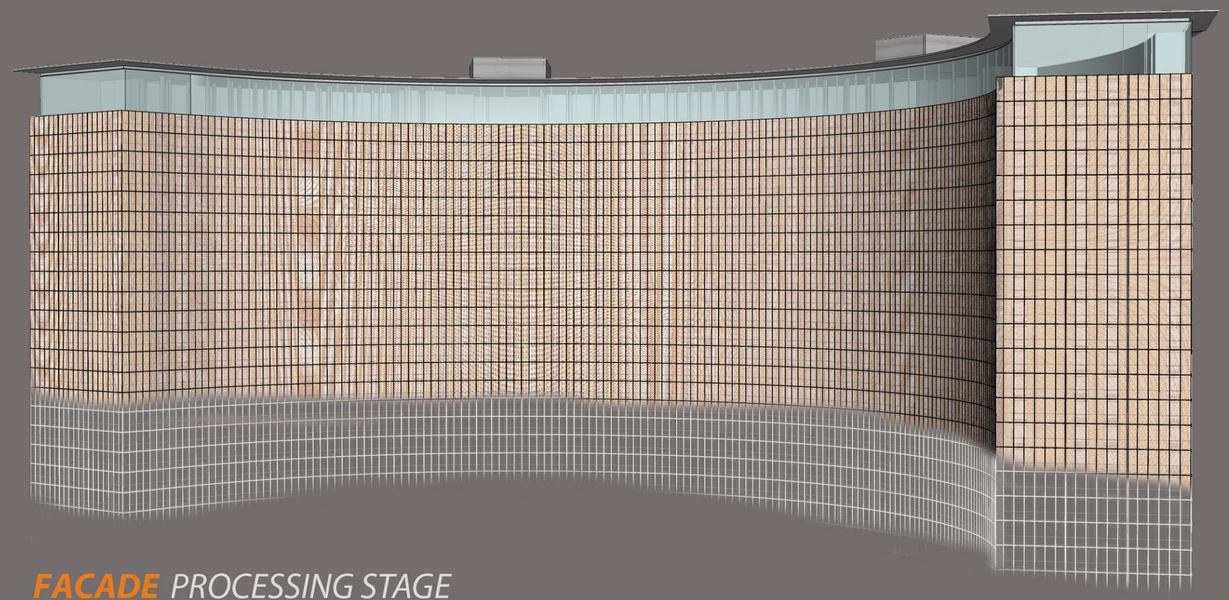

FACADE COMPONENTS

FACADE PROCESSING STAGE

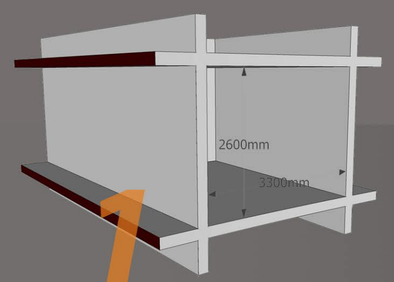

1 CONCRETE STRUCTURE

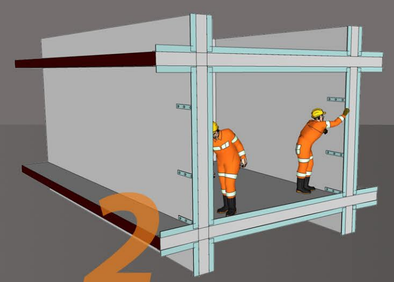

2 STEEL FRAME

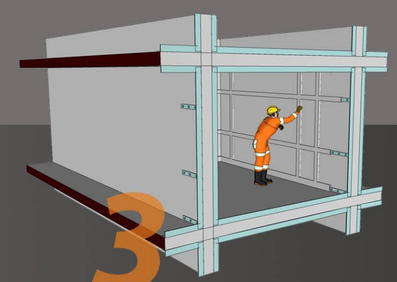

3 RACEWAY

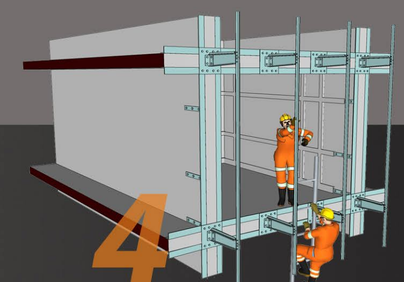

4 FACADE'S SUBSTRUCTURE

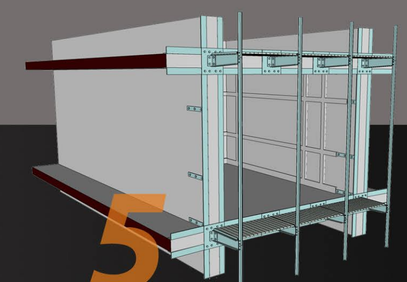

5 KELLER GRIDS WALKWAY

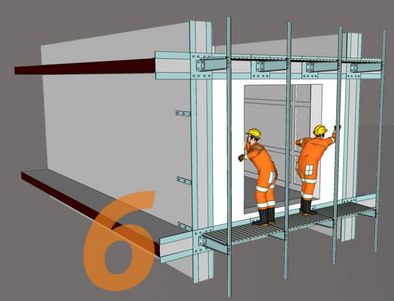

6 CLADDING

7 METAL COVERING

8 WINDOWS

9 WALKWAY PROTECTION

10 PERFORATED METAL SHEETS

FACADE VIEWS

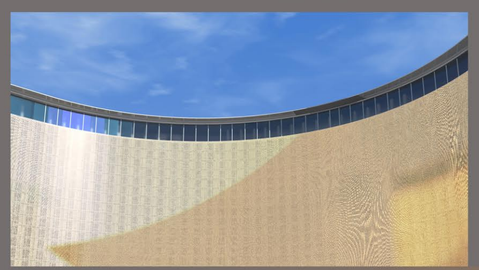

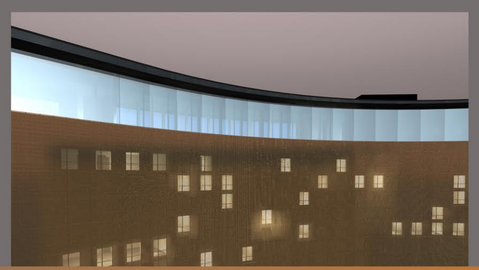

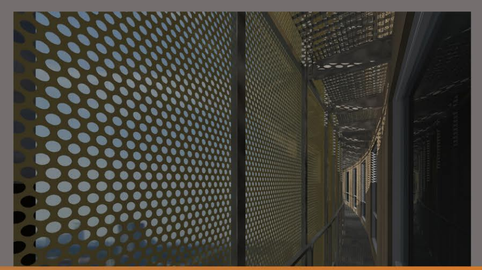

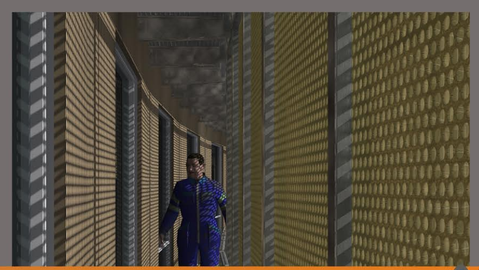

LOBBY

scale 1:400

- CONNECTIONS
- SERVICE ROOM
- FRONTDESK
- BACK OFFICE
- MEETING ROOM
- VIP SERVIICE
- LOBBY BAR
- BUSINESS LUNCH/BREAKFAST
- SHOP
- LUGGAGE DEPOT
- TOILETS

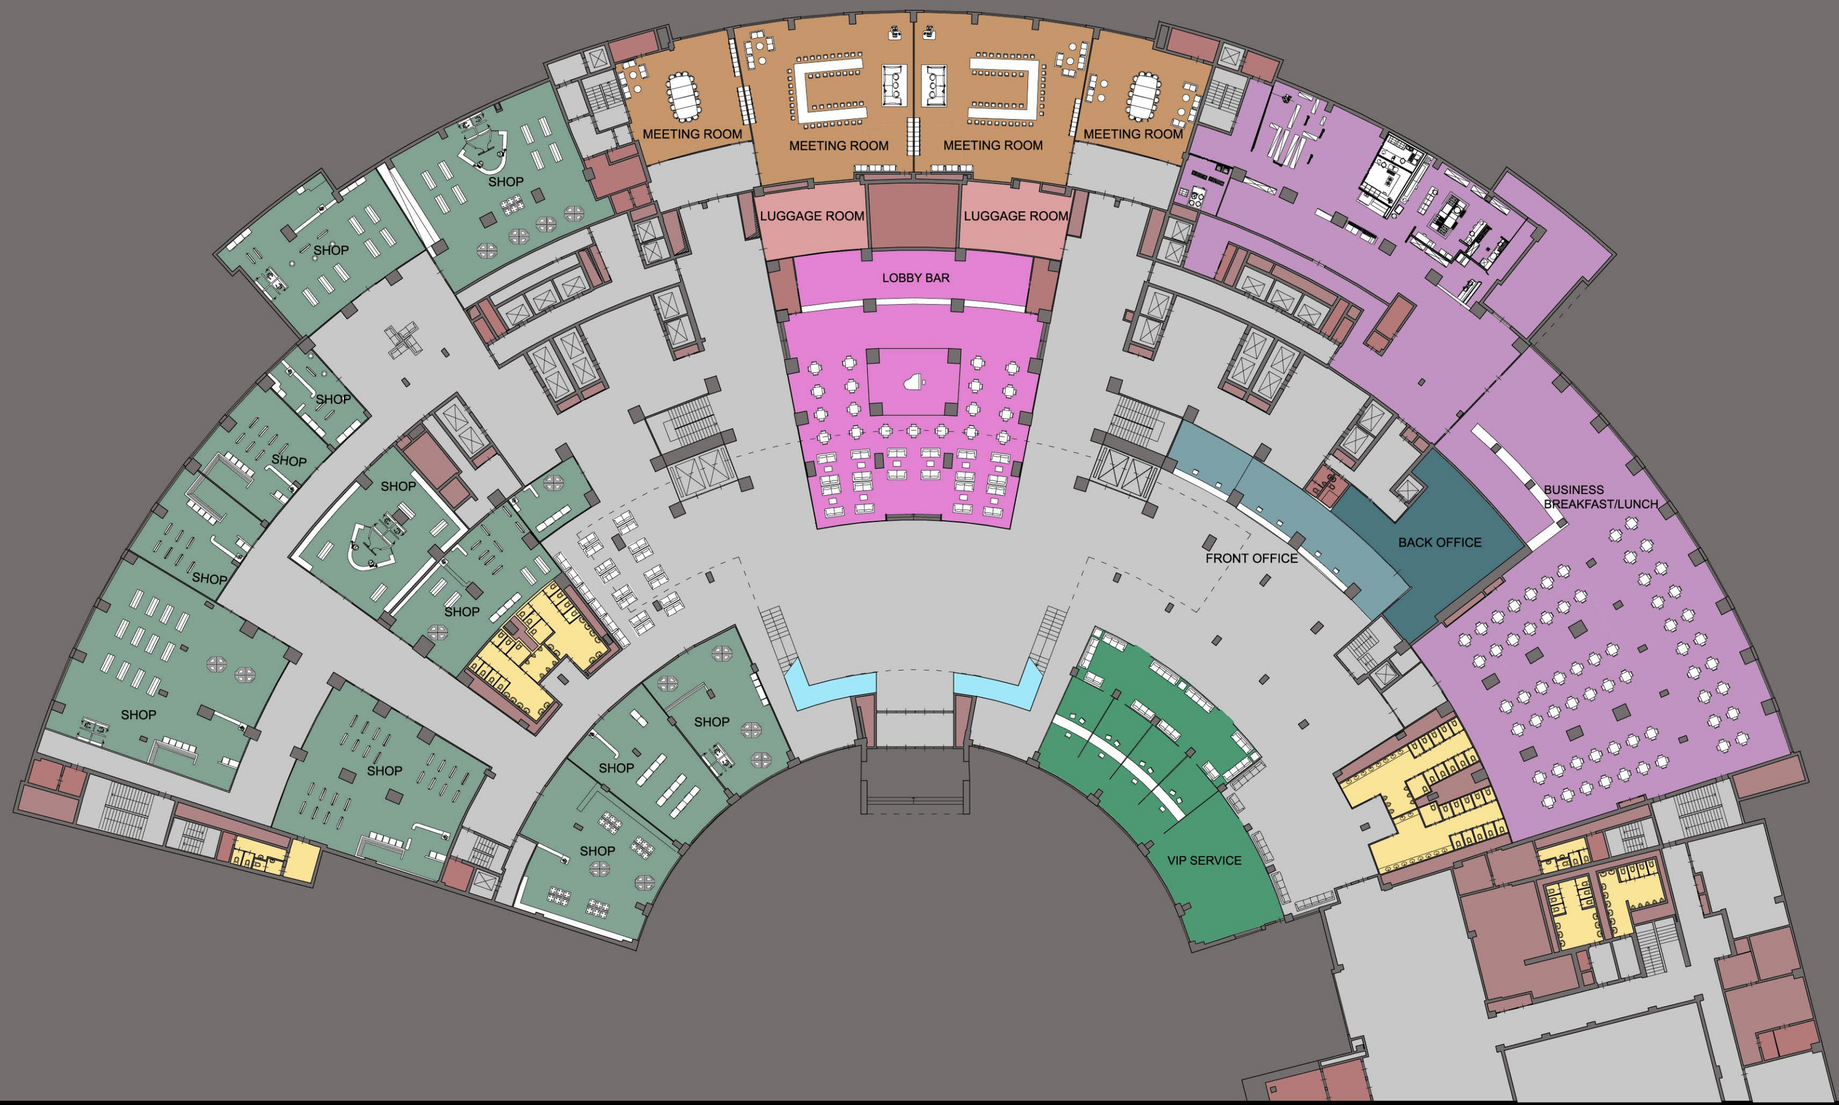

HALL VIEWS

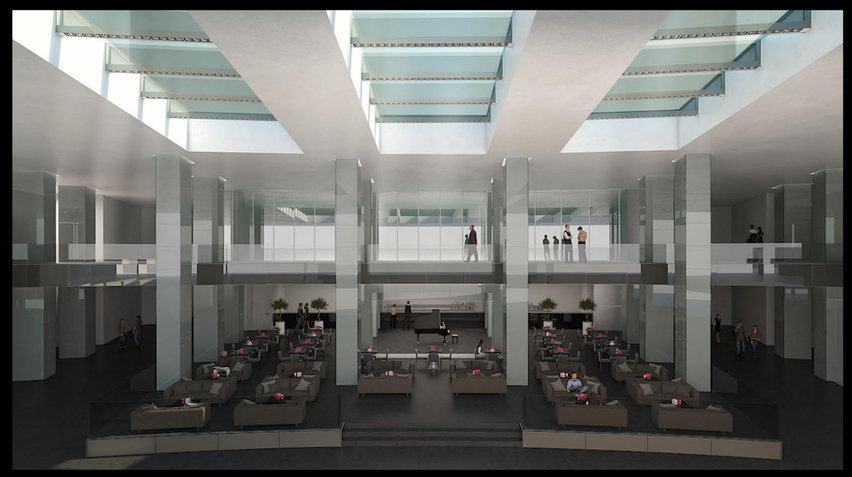

4122